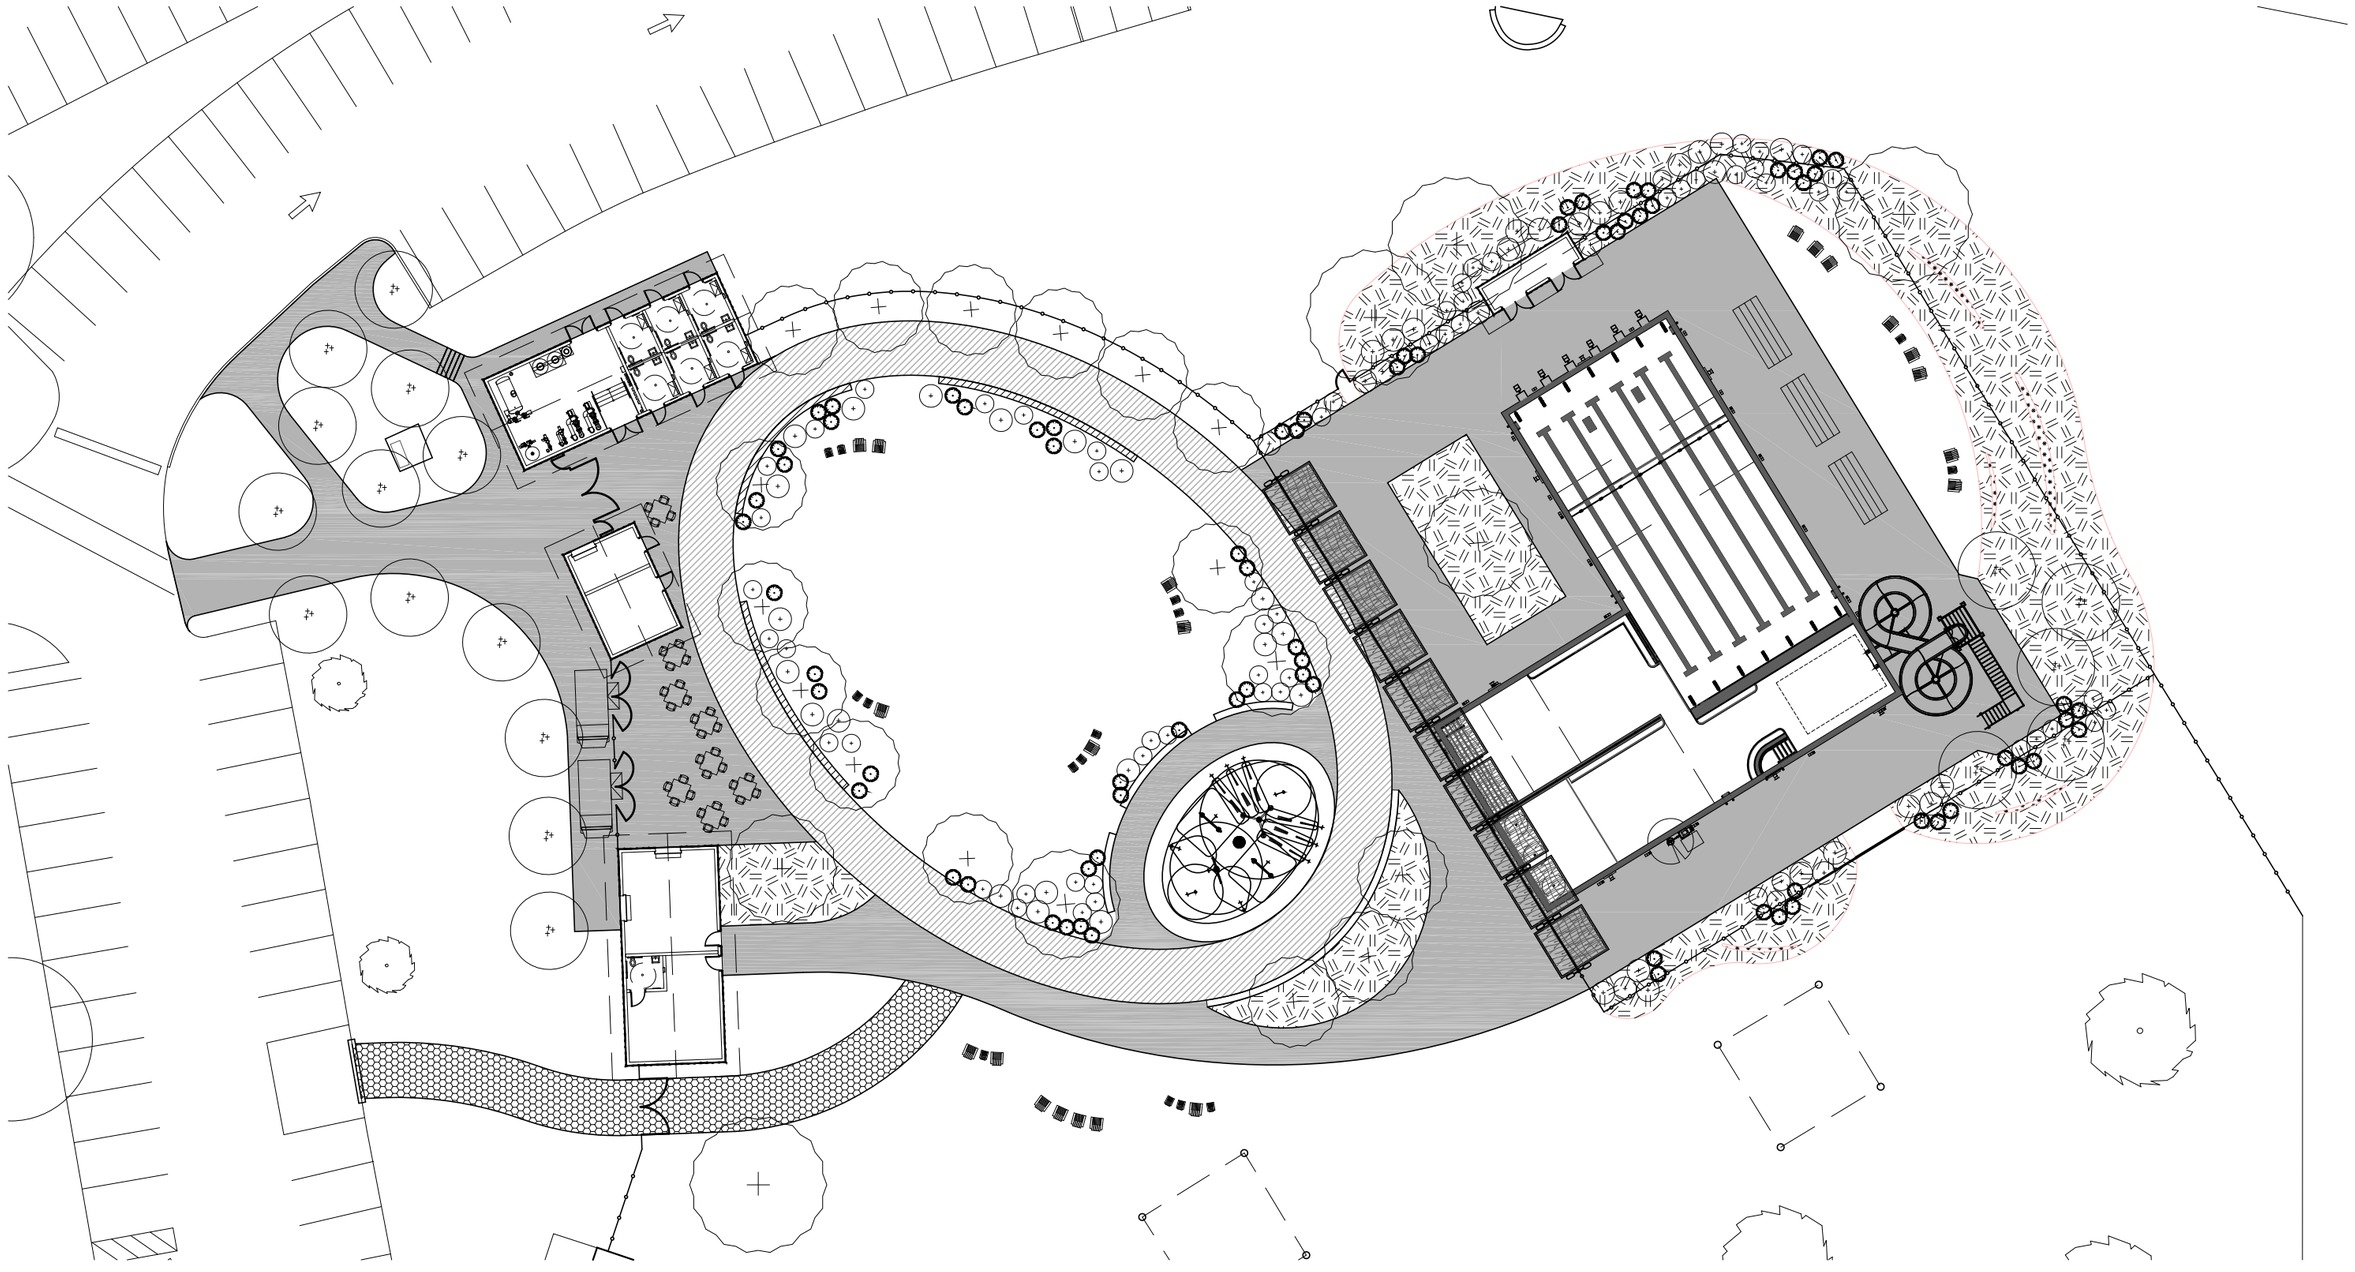

BKP

HANOVER TOWNSHIP MUNICIPAL POOL

SITE PLAN

APRIL 13, 2022

NORTH ELEVATION

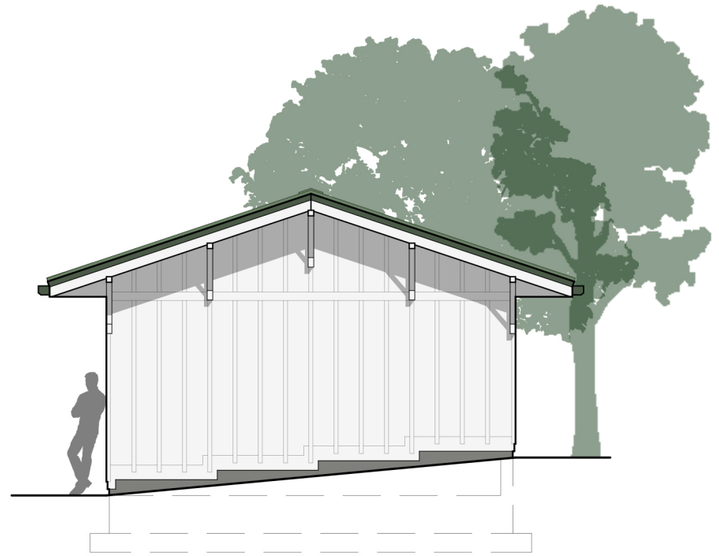

WEST ELEVATION

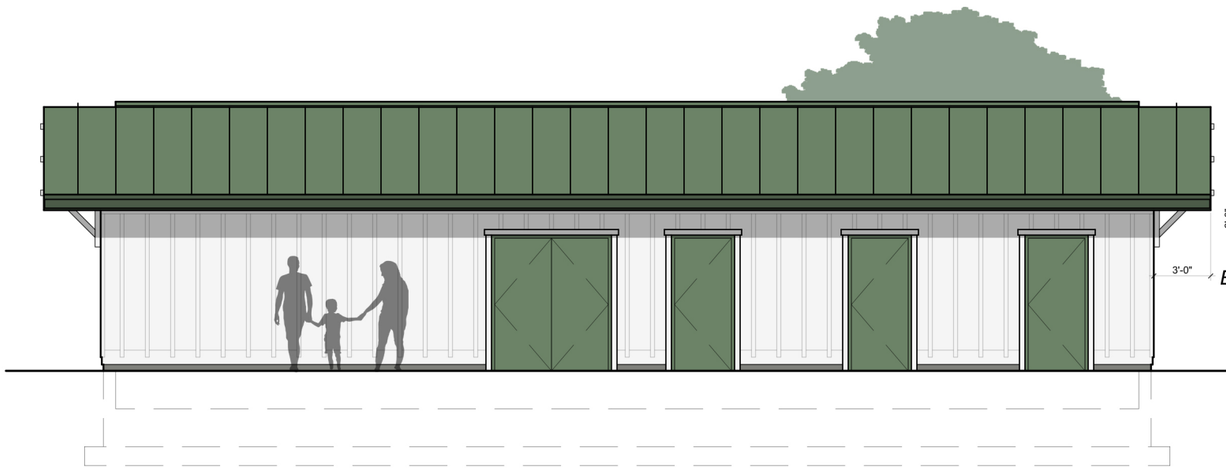

OVERHANG WITH BRACKET

SHORTER OVERHANG

SOUTH ELEVATION

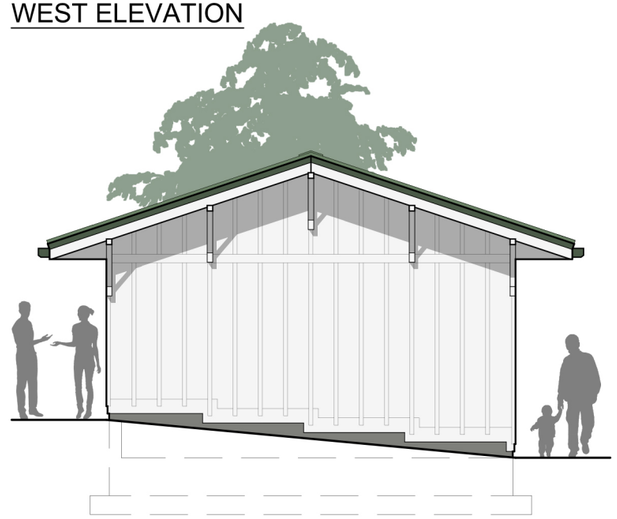

SIDE ELEVATION WITH BRACKETS

EAST ELEVATION

BKP

HANOVER TOWNSHIP MUNICIPAL POOL

RESTROOM/PUMP HOUSE

APRIL 13, 2022

SCALE: 1/8"=1'-0"

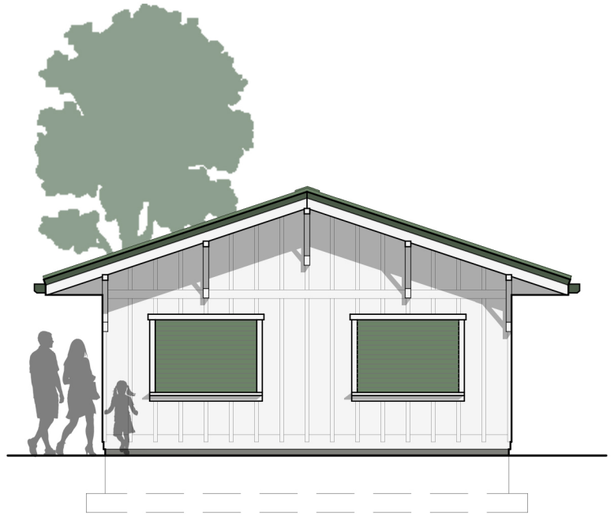

NORTH ELEVATION

WEST ELEVATION

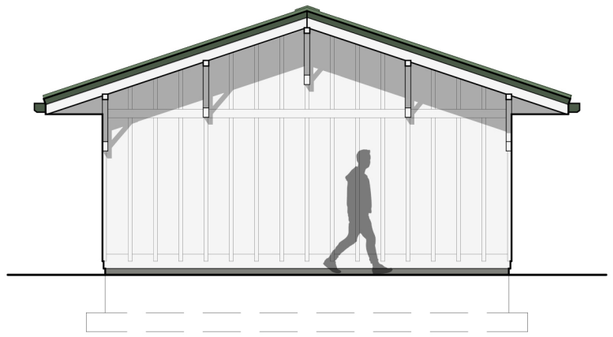

SOUTH ELEVATION

EAST ELEVATION

BKP

HANOVER TOWNSHIP MUNICIPAL POOL

SNACK/LIFEGUARD BUILDING

APRIL 13, 2022

SCALE: 1/8"=1'-0"

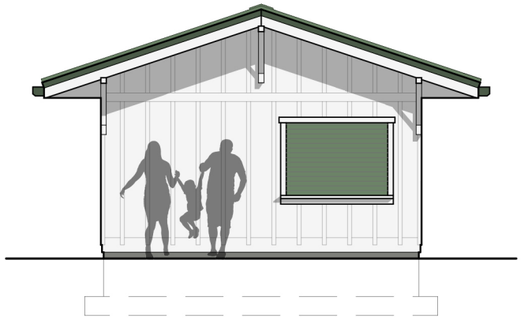

NORTH ELEVATION

WEST ELEVATION

SOUTH ELEVATION

EAST ELEVATION

BKP

HANOVER TOWNSHIP MUNICIPAL POOL

CHECK-IN/STORAGE

APRIL 13, 2022

SCALE: 1/8"=1'-0"

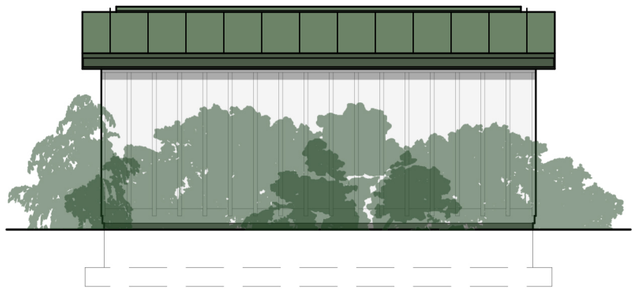

NORTH ELEVATION
- 1' SIDE OVERHANGS SHOWN

WEST ELEVATION
- 3' OVERHANG AT DOORS ONLY

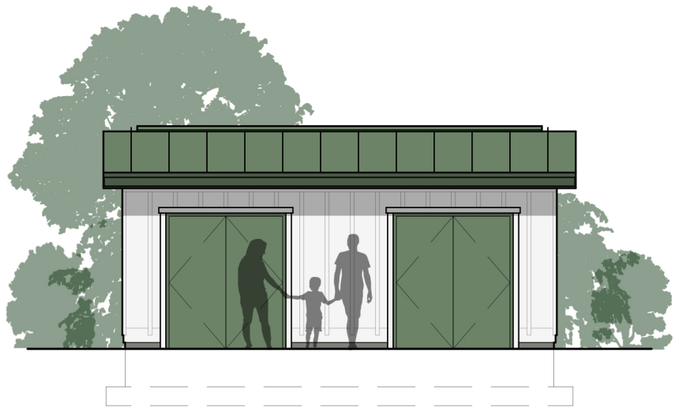

SOUTH ELEVATION
- 1' SIDE OVERHANGS SHOWN

EAST ELEVATION
- 3' OVERHANG AT DOORS ONLY

BKP

HANOVER TOWNSHIP MUNICIPAL POOL

POOL STORAGE

APRIL 13, 2022
SCALE: 1/8"=1'-0"